



GROUND FLOOR PLAN

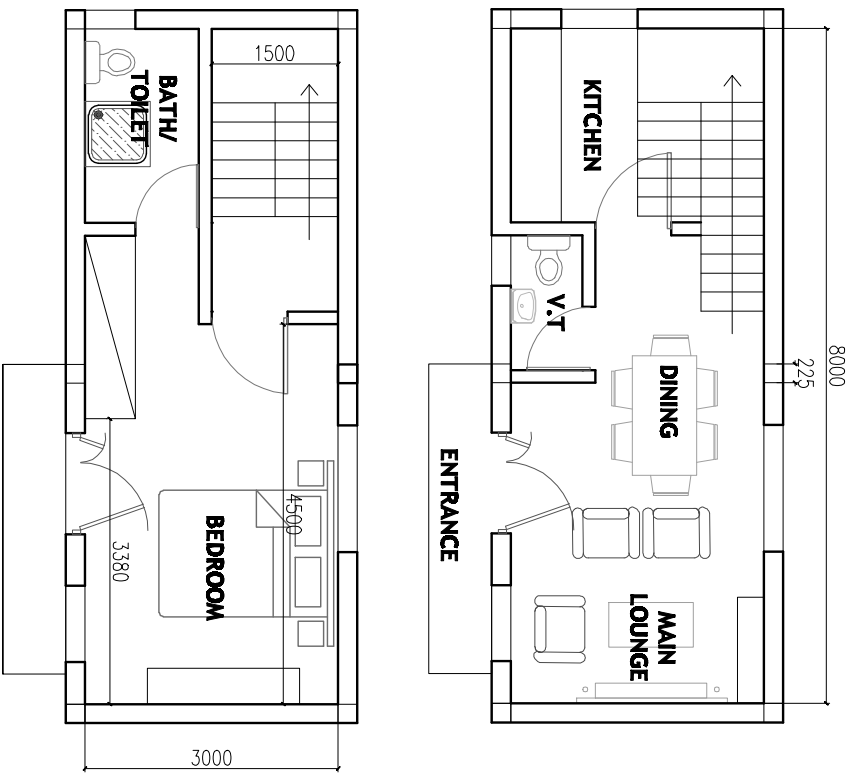

UPPER FLOOR PLAN

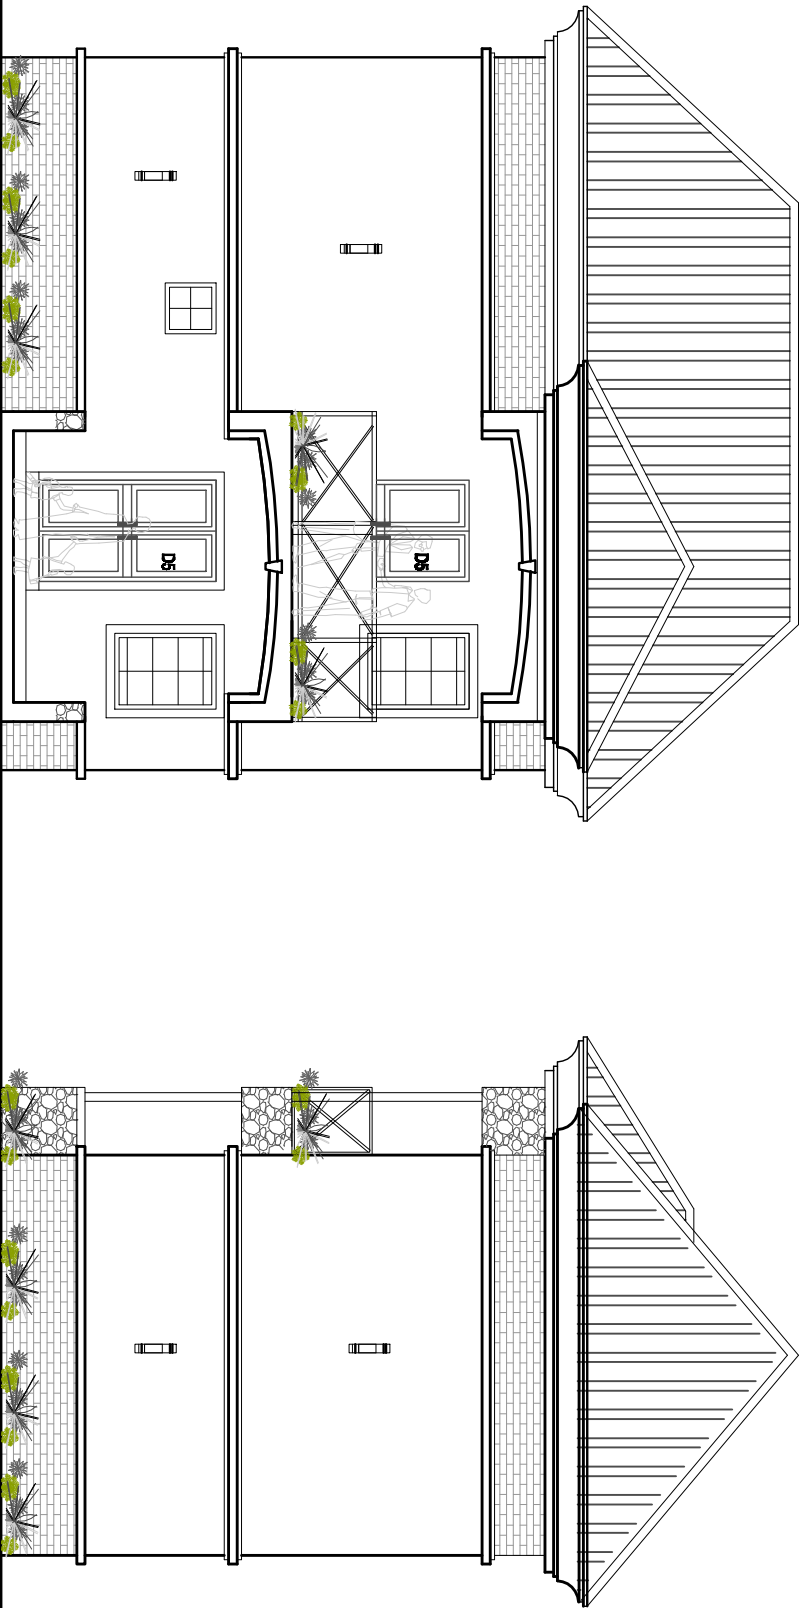

APPROACH VIEW

RIGHT SIDE VIEW

Project/Client:

Sheet Title:

Architects:

Scale: 1: 600 Drawing No:

Drawn By:

PETER

Sheet No:

Checked By:

PETER



Architecture Graphics Design & Consultancy
elafis@elafis.com 0700700130

Date:

SEPTEMBER, 2016